368950N

Section Information

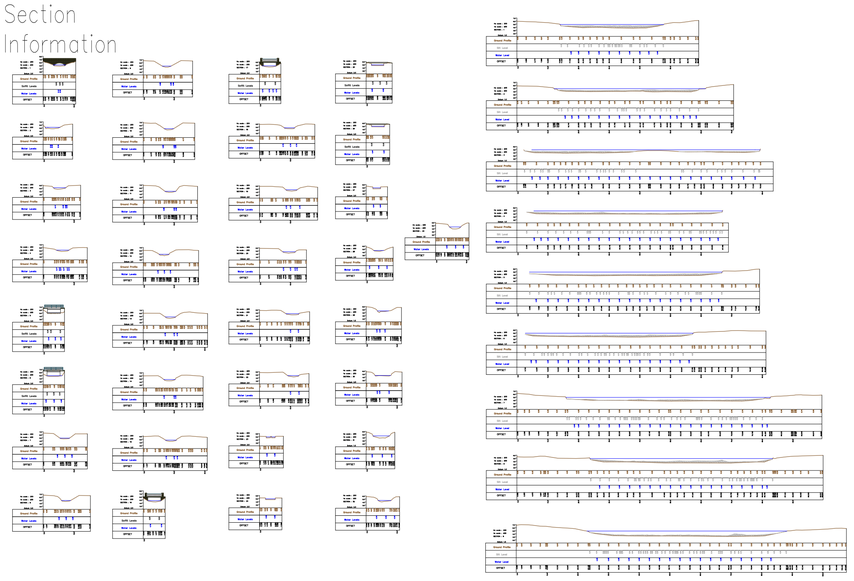

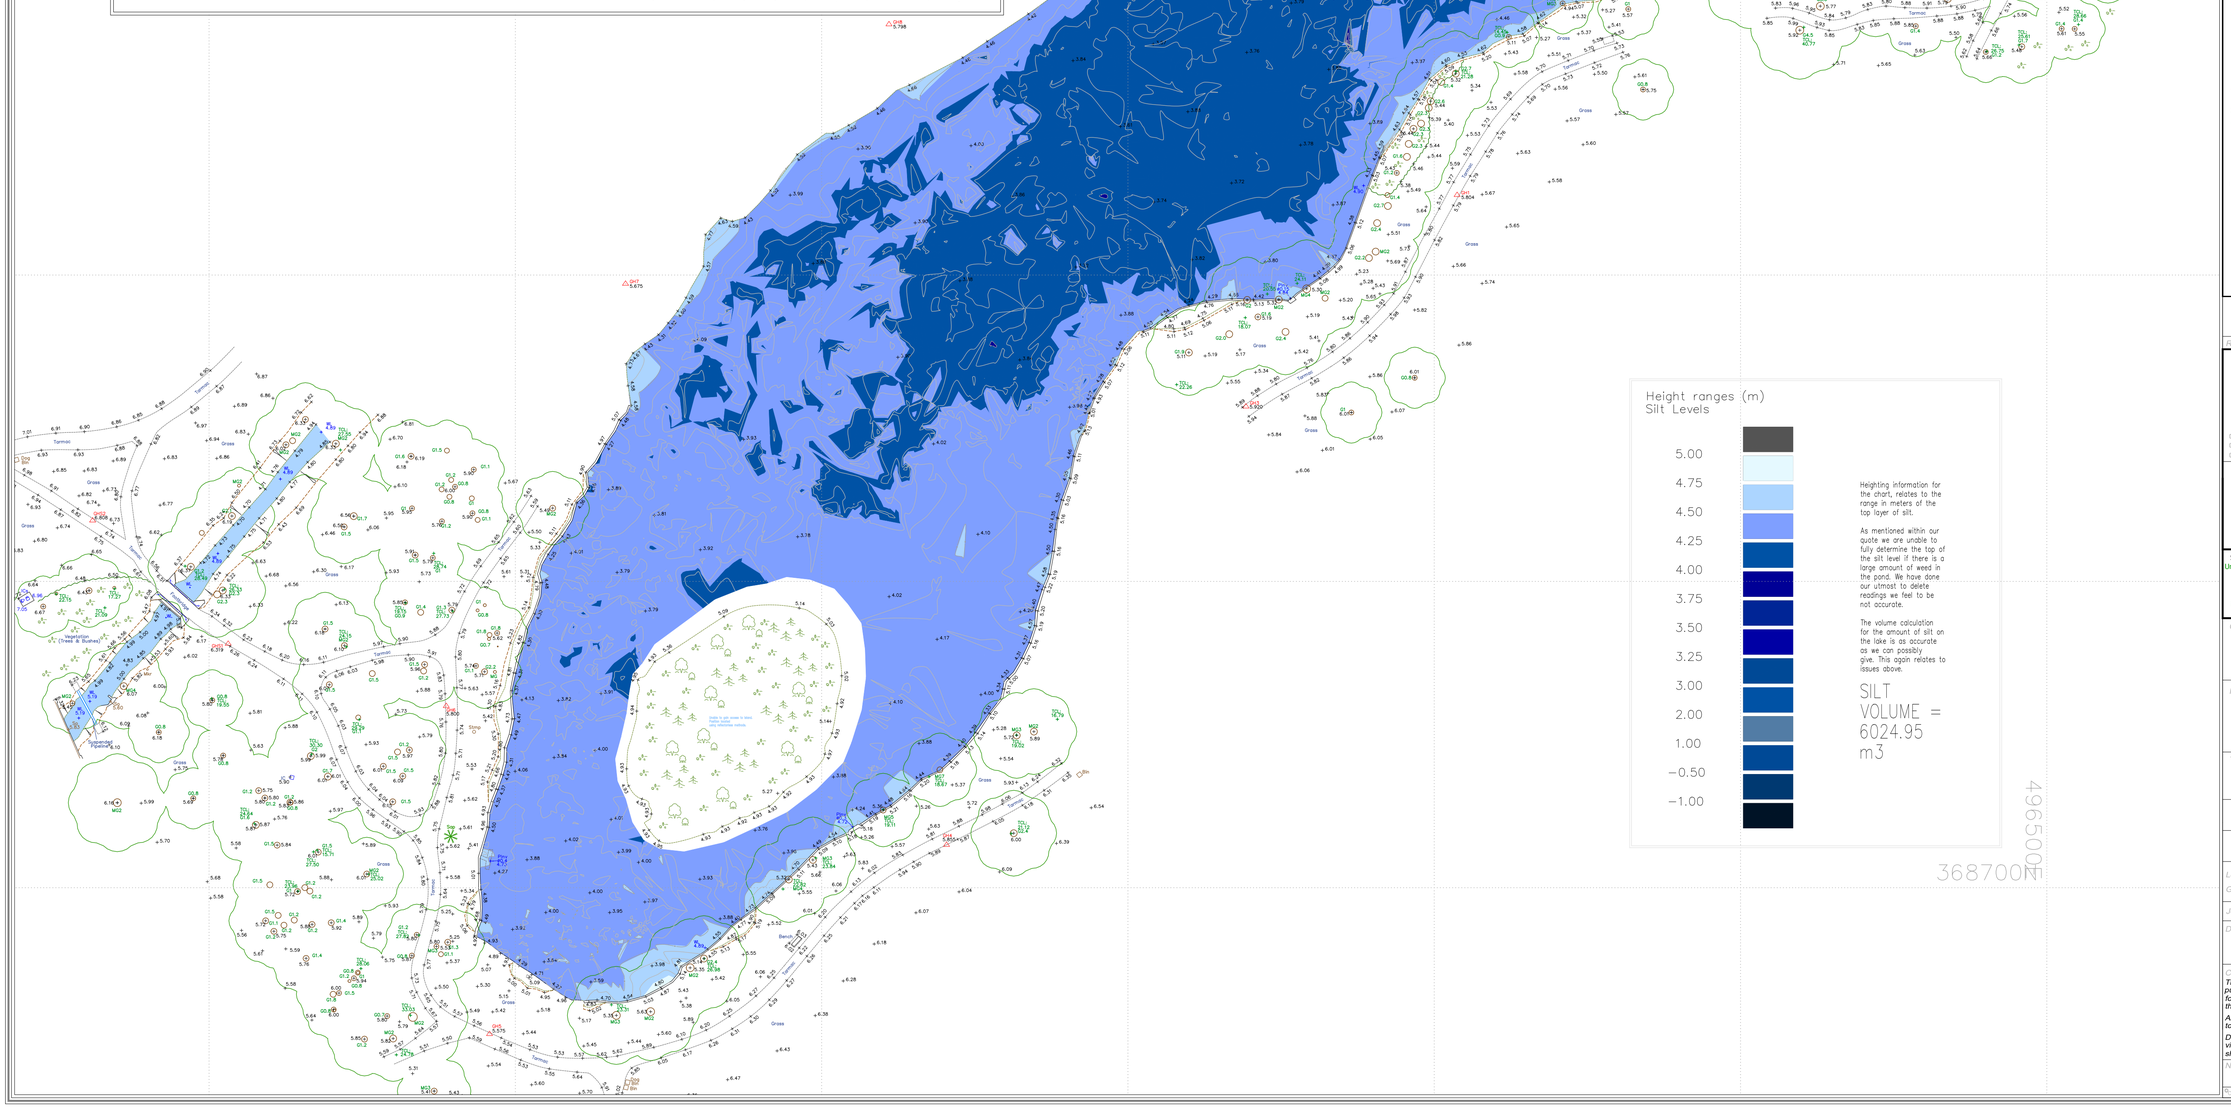

N

Station Information:

Station	Easting (m)	Northing (m)	Level (m)
GH1	496403.766	368813.058	5.804
GH2	496495.262	368854.183	5.979
GH3	496369.301	368778.532	5.920
GH4	496320.421	368706.984	5.855
GH5	496245.819	368676.112	5.575
GH6	496238.751	368729.654	5.800
GH7	496268.016	368798.567	5.675
GH8	496311.024	368840.912	5.798
GH9	496366.945	368898.552	5.957
GH10	496404.306	368918.922	5.578
GH11	496462.784	368938.686	6.230
GH12	496497.064	368899.116	5.598

OS Note:

Some services may have been omitted due to parked vehicles. The Ordnance Survey tile is to be used as a guide only.

OS Buildings *Surveyed Buildings*

This survey has been orientated to the Ordnance Survey (O.S) National Grid (OSGB36) via Global Navigational Satellite Systems (GNSS) and the O.S. Active Network (OS Net).

A true OSGB36 coordinate has been established near to the site centre via a transformation using the OSTN02 & OSGM02 transformation models.
The survey has been correlated to this point and a further one or more OSGB36 points established to create a true O.S. bearing for angle orientation.

No scale factor has been applied to the survey therefore the coordinates shown are arbitrary & not true O.S. Coordinates which have a scale factor applied.

Please refer to Survey Station Table to enable establishment of the on-site grid and datum.

Legend:

Buildings; Wall; Kerb line; Line marking; Drop kerb; Centre line; Overhead Cable; Concrete edge; Tarmac edge; Grass verge; Canopy/Overhang; Hedge; Station and Name; Station Level; Tree / Bush / Sapling; Area of Undergrowth; Woodland; R: Ridge Level; E: Eaves Level; F: Flat Roof Level; Gate; Fence types: IW Interwoven; IR Iron Railings; WM Wire Mesh; PR Post & Rail; PW Post & Wire; CL Chain Link; WP Wooden Panels; CP Concrete Panels; SP Steel Palisade;

IC Inspection chamber; Pipe Pipe invert; Gy Gully; Bg Back gully; Dp Down pipe; Pipe Pipe above ground; MH Manhole; WL Water level; Fl Flood light; Lp Lamp post; Tp Telegraph post; Ep Electricity post; Tl Traffic light; Bus Bus stop; Sv Stop valve; Sp Stop tap; Er Earth rod; Wm Water meter; Gas Gas valve; Av Air valve; ICU Unidentified inspection; Wo Wash out; Re Rodding eye; BB Belisha beacon; CTV Cable tv; Mk Marker post; Gmkr Gas marker post; Sc Soffit; Bol Bollard; Il Illuminated bollard; Bin Rubbish bin; Vp Vent pipe; Grl Ground light; Lbox Kettle box; Ld Ladder; Sy Stile; Fl Internal floor level; Thl Threshold level; Sp Sign post; Tbl Trafficlite; Bh Borehole; ELC Electric; BT British Telecom; Chox Control box; TT Tactile; BP Brick paved; CPS Concrete paving slabs; CVR Cover; IC Inspection chamber; Road Retaining wall; UTL Unable to lift; TCL Tree canopy level; G Gate; MG Mud guard; Stmp Tree Stump; CL Cover level; IL Invert level;

Rev.	Date	Description	Drawn	Q. Ref.

greenhatch group

- Topographical Surveys
- Site Engineering
- Utility / CCTV Surveys
- Measured Building Surveys
- 3D Laser Scanning
- Revit & BIM Models

Rowan House
Duffield Road
Little Eaton
Derby
DE21 5DR
Tel (01332) 830044 Fax (01332) 830055
admin@greenhatch-group.co.uk
www.greenhatch-group.co.uk

St Albans: Unit B, The Courtyard, Alban Park, St Albans, Hertfordshire, AL4 0LA, t. (01727) 854481

Newcastle: 24 Riverside Studios, Amethyst Road, Newcastle Bus. Park, Newcastle-U-Tyne, NE4 7YL, t. (01912) 736391

Poland: ul. Panewnicka 91, 40-761 Katowice, Poland, t. 0048 32 202 2292, www.greenhatch.pl

CLIENT

PROJECT
Boultham Park
Lincoln

TITLE
Topographical Survey

SCALE	DATE
A1@ 1: 500	
DRAWN	QUALITY REF
SS	

Level datum	See OS Note
Grid orientation	See OS Note
Job number	21148
Drawing No.	Rev.
21148_OGL	0

Comments:
This plan should only be used for its original purpose. Greenhatch Group accepts no responsibility for this plan if supplied to any party other than the original client.

All dimensions should be checked on site prior to design and construction.

Drainage information (where applicable) has been visually inspected from the surface and therefore should be treated as approximate only.

Notes:

Copyright Greenhatch Group 06/07/13