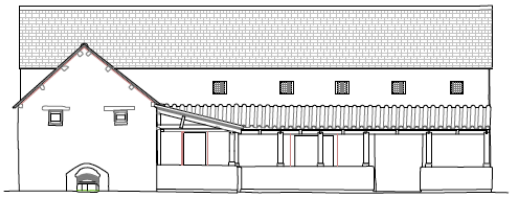

Datum: 60.00m.
Elevation 1.

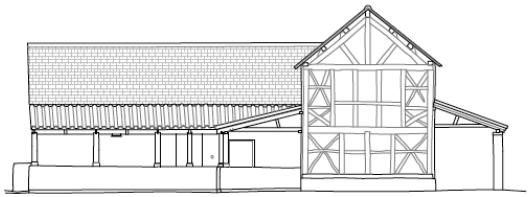

Datum: 60.00m.
Elevation 2.

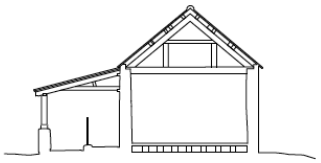

Datum: 60.00m.
Section A.

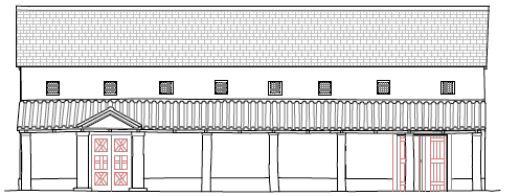

Datum: 60.00m.
Elevation 3.

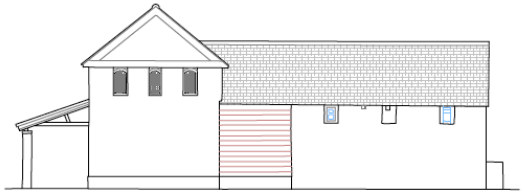

Datum: 60.00m.
Elevation 4.

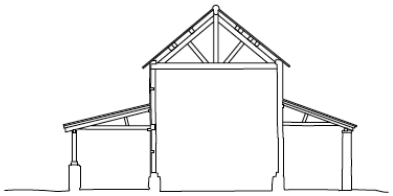

Datum: 60.00m.
Section B.

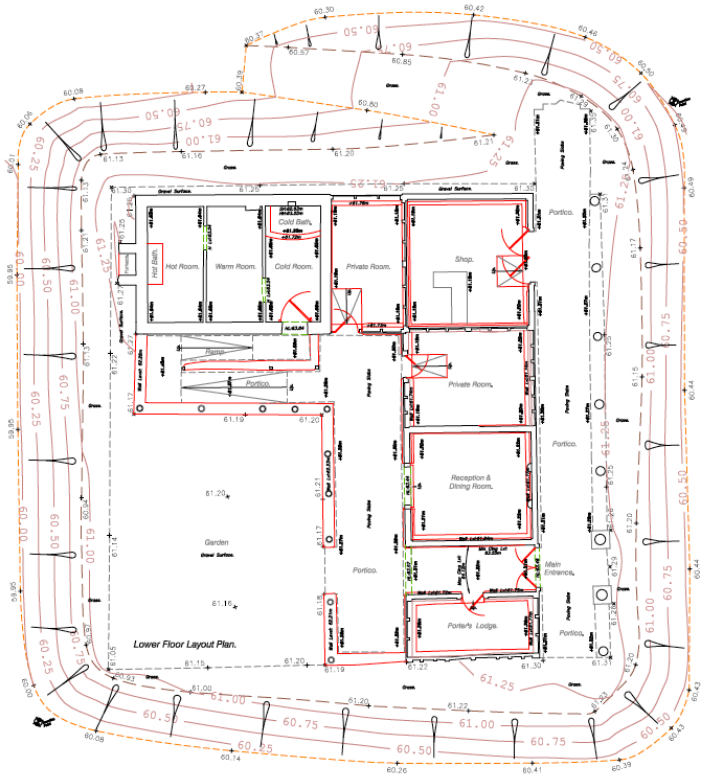

Lower Floor Layout Plan.

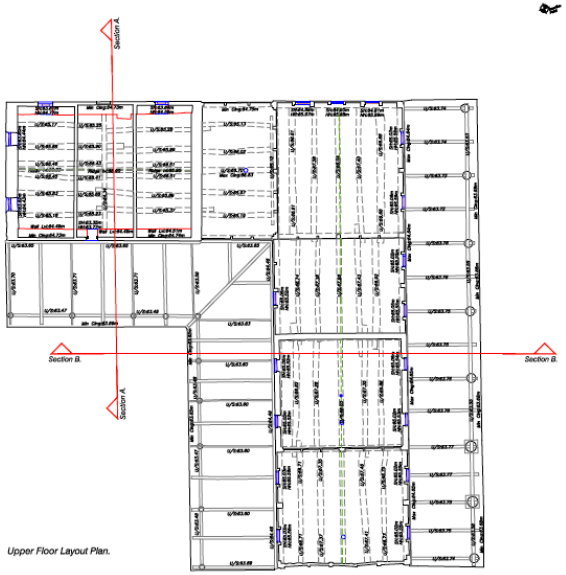

Upper Floor Layout Plan.

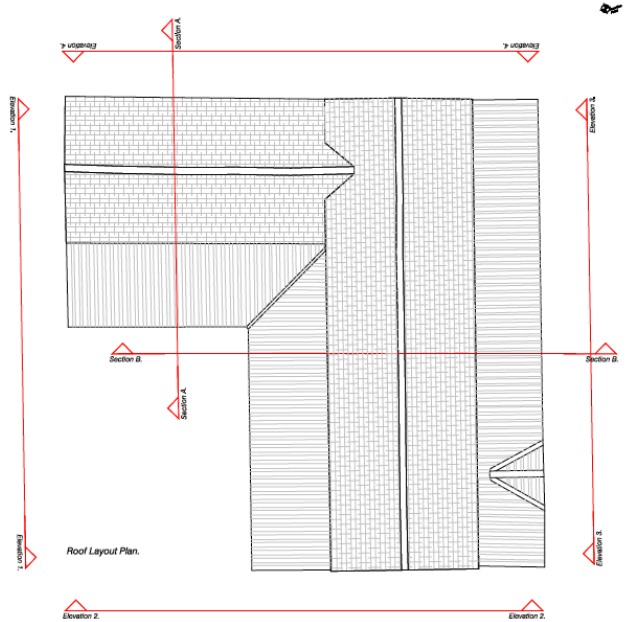

Roof Layout Plan.

MAIN TITLE REPLICA ROMAN VILLA, WROXETER ROMAN CITY,
WORKS WROXETER.
COUNTY SHROPSHIRE.

SUBSIDIARY
EXISTING SITE LAYOUT PLAN.

SCALE
1:100 @ A1.

BENCH MARKS USED
GPS TRANSFORMATION COORDINATES TO ORDNANCE SURVEY OSGB36.

LOCATION DIAGRAM

SURVEY BY: ARCHAEOMETRIC SURVEY
ENGLISH HERITAGE
FORT CUMBERLAND
PORTSMOUTH
PO4 9LD
Tel. 01252 880004 Fax. 01252 880099
FILM: Stereoscopic Imaging
Aerial Photography
37 Tavistock Street, WC2E 7PP
Tel. 01264 351000 Fax. 01264 351888
Unauthorised copying prohibited

LEVELS	DATE	SURVEYED	DRAWN	CHECKED
ORIGINAL				
REVISED				

SCALE 1:100
SURVEY NO.
DRAWING NO. 13/126/1M

ENGLISH HERITAGE